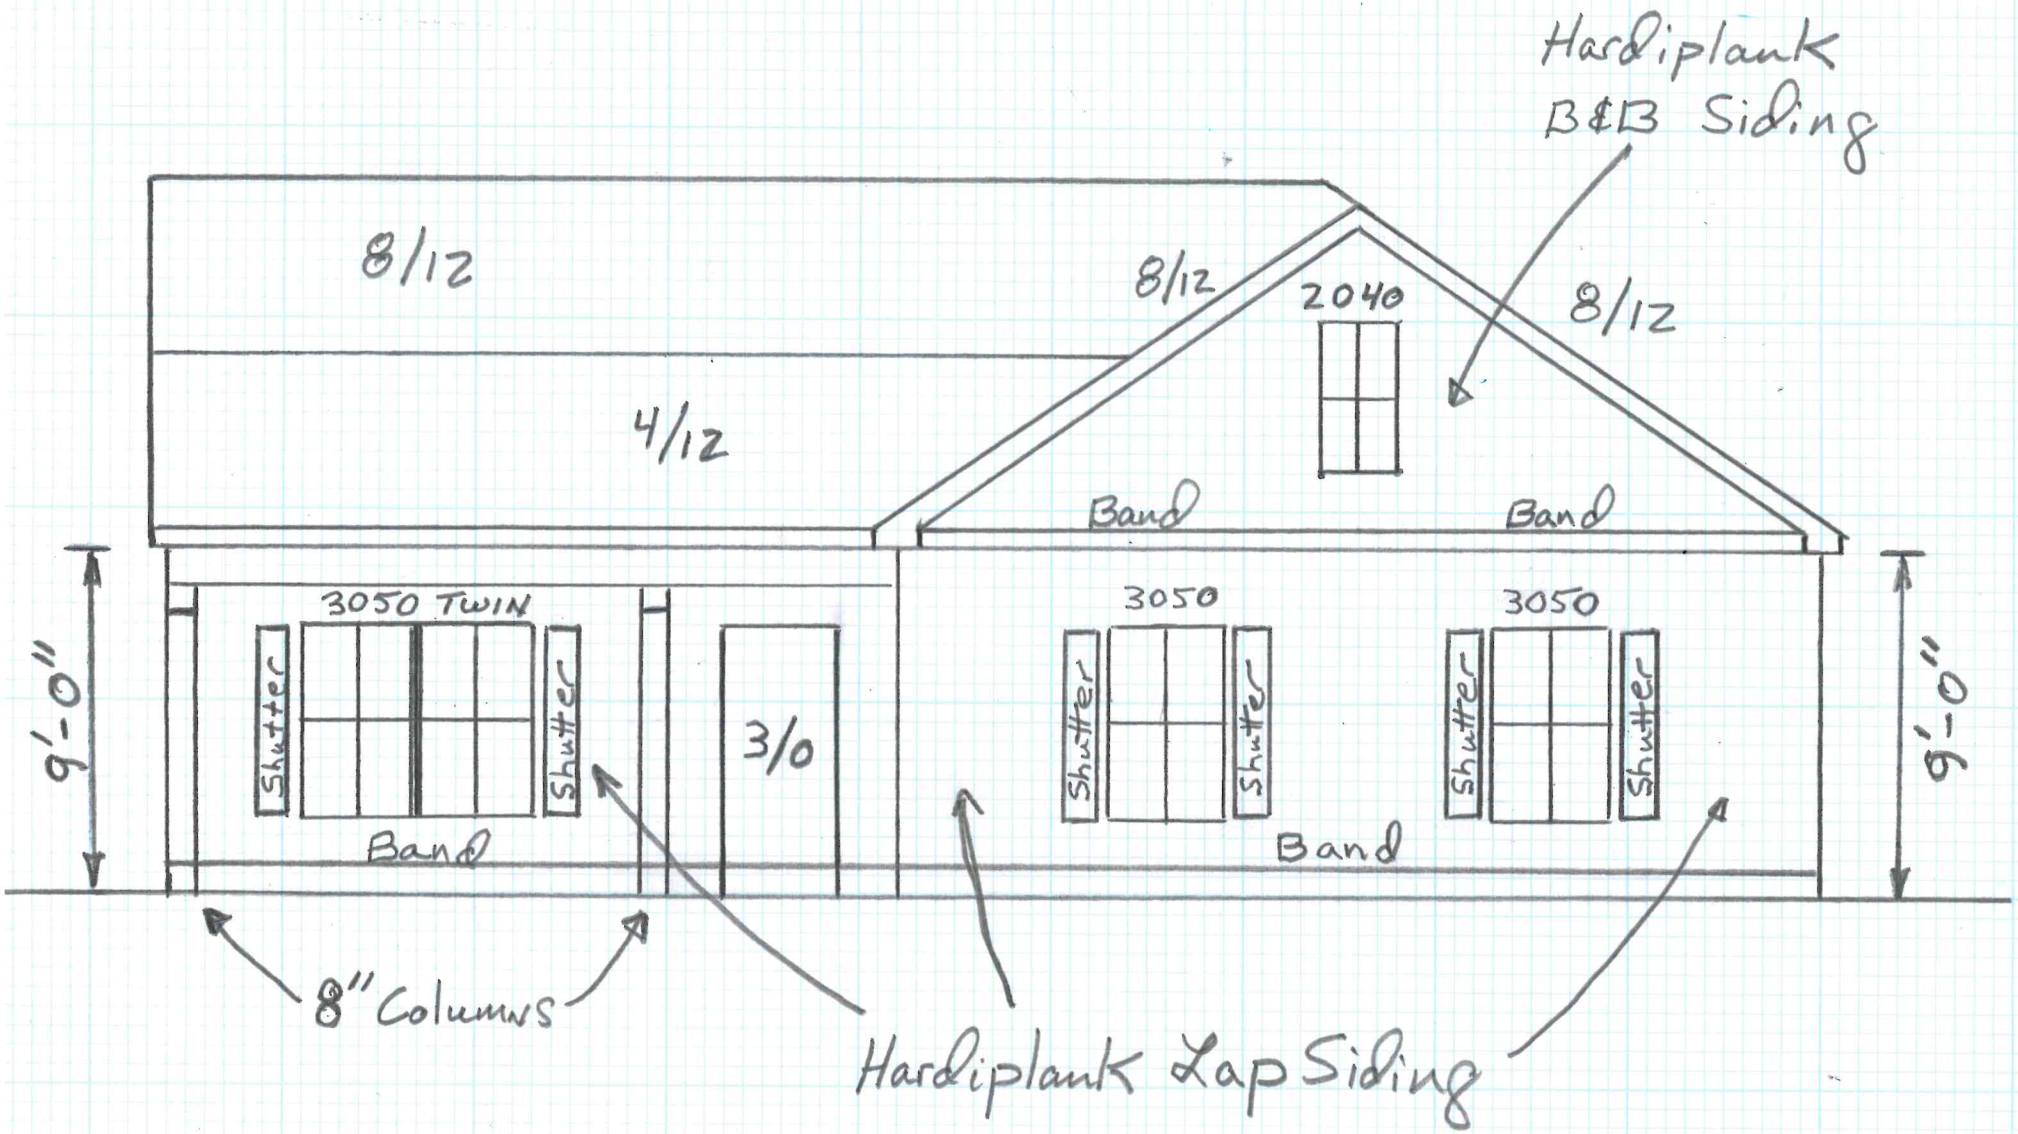
Hardiplank
B&B Siding
8/12
8/12
8/12
2040
4/12
Band
Band
3050 TWIN
3050
3050
Shutter
Shutter
Shutter
Shutter
Shutter
Shutter
3/0
9'-0"
9'-0"
Band
Band
8" Columns
Hardiplank Lap Siding